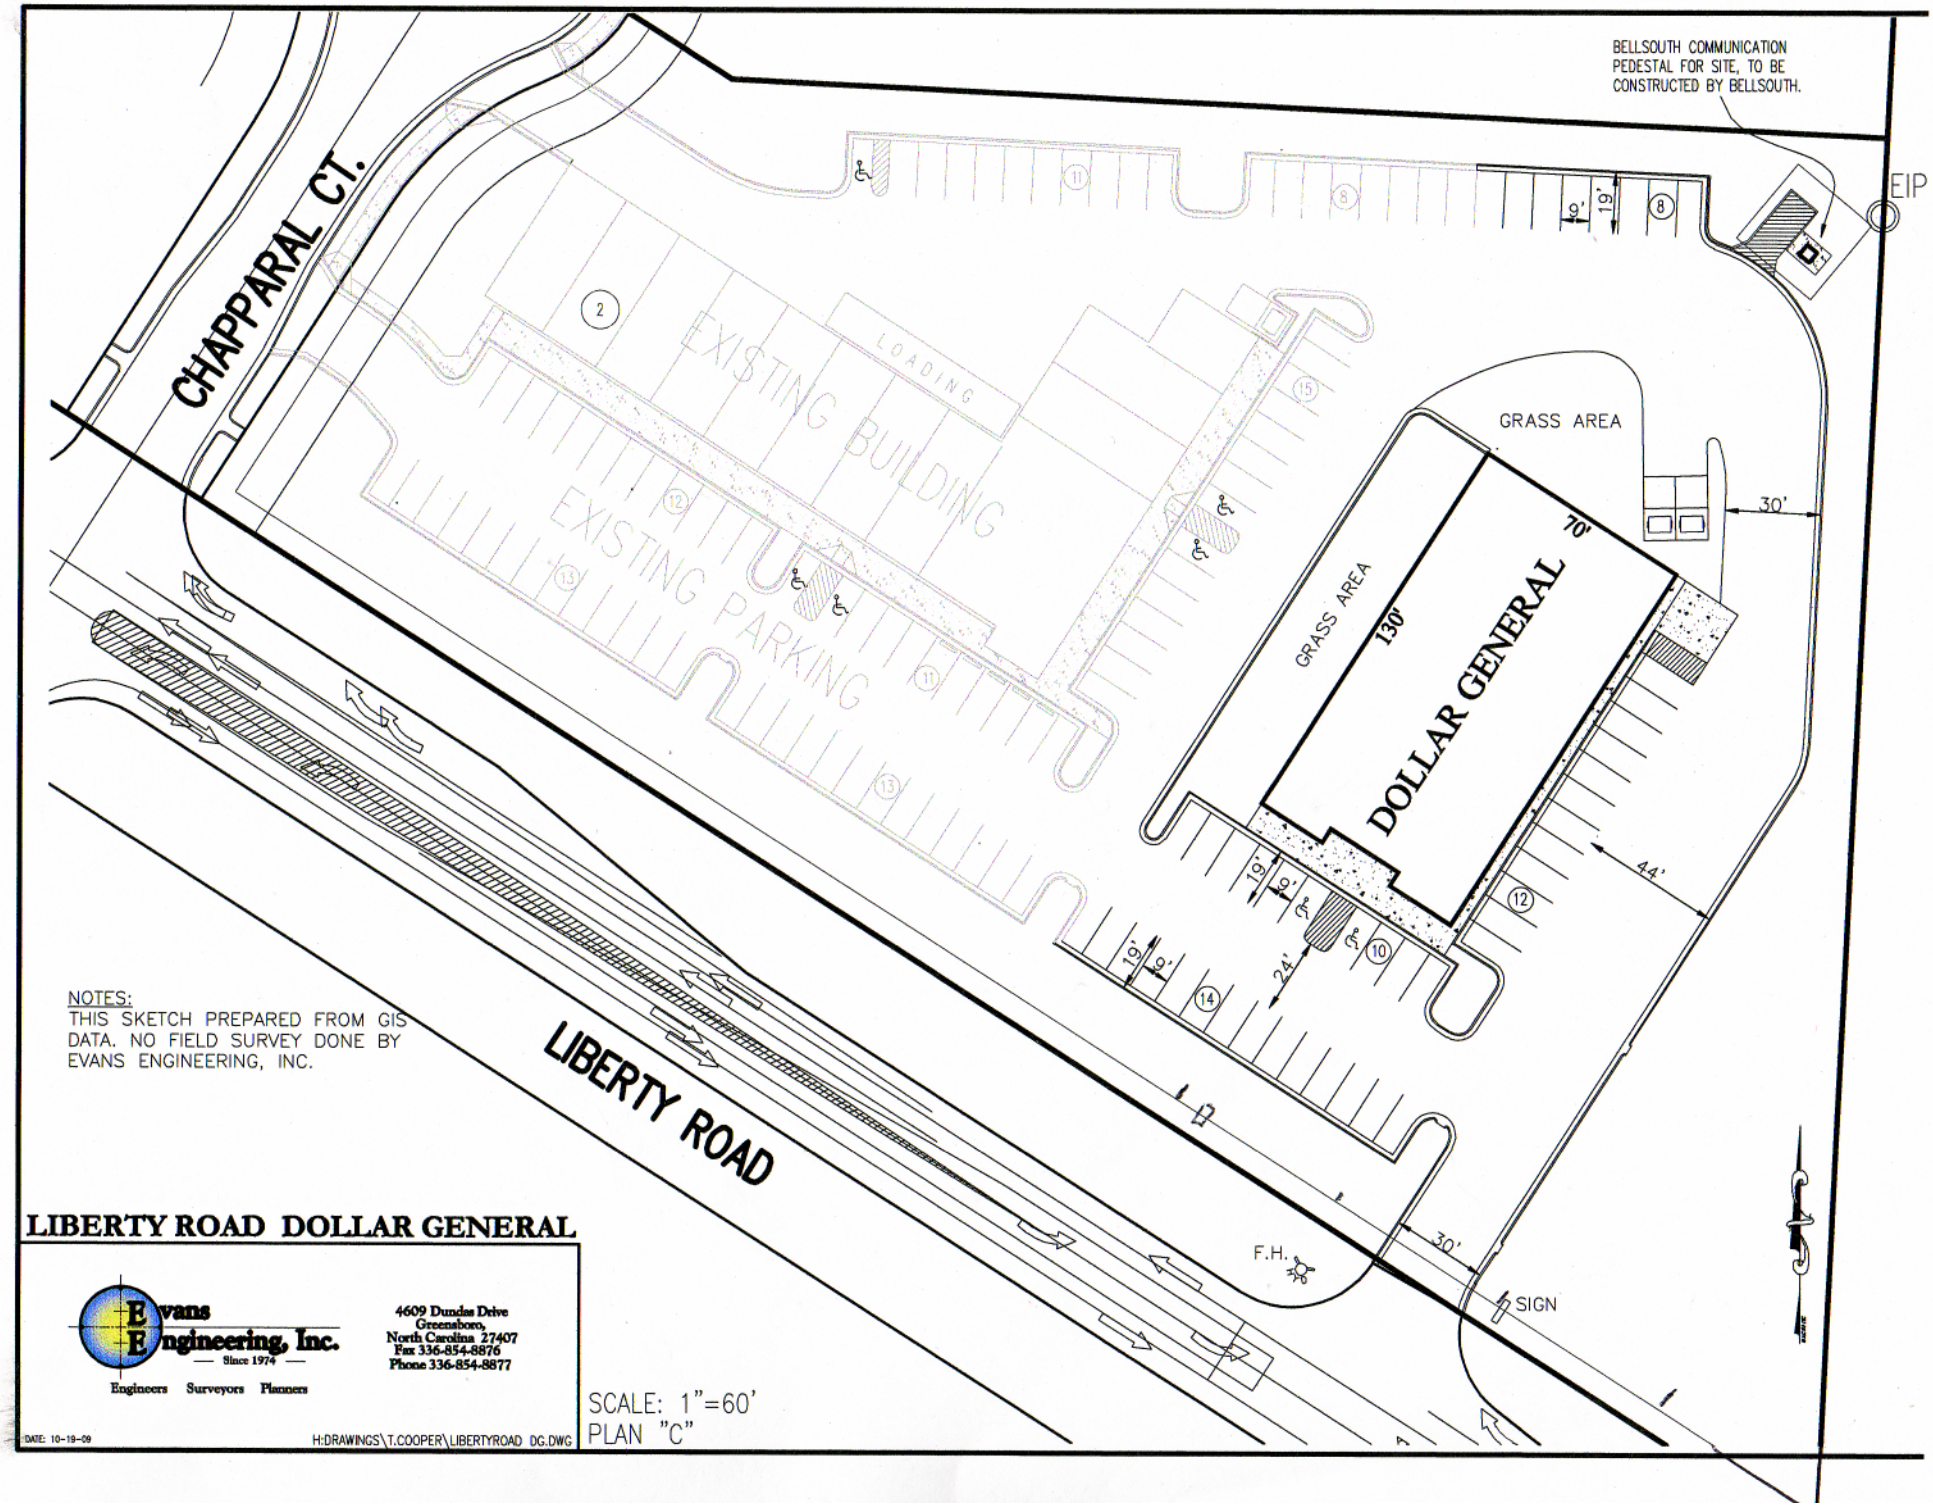


NOTES:
THIS SKETCH PREPARED FROM GIS DATA. NO FIELD SURVEY DONE BY EVANS ENGINEERING, INC.

**LIBERTY ROAD DOLLAR GENERAL**

Evans Engineering, Inc.
Since 1974
Engineers Surveyors Planners
4609 Dundee Drive
Greensboro,
North Carolina 27407
Fax 336-854-8876
Phone 336-854-8877

SCALE: 1"=60'
PLAN "C"

DATE: 10-19-09
H:DRAWINGS\T.COOPER\LIBERTYROAD DG.DWG